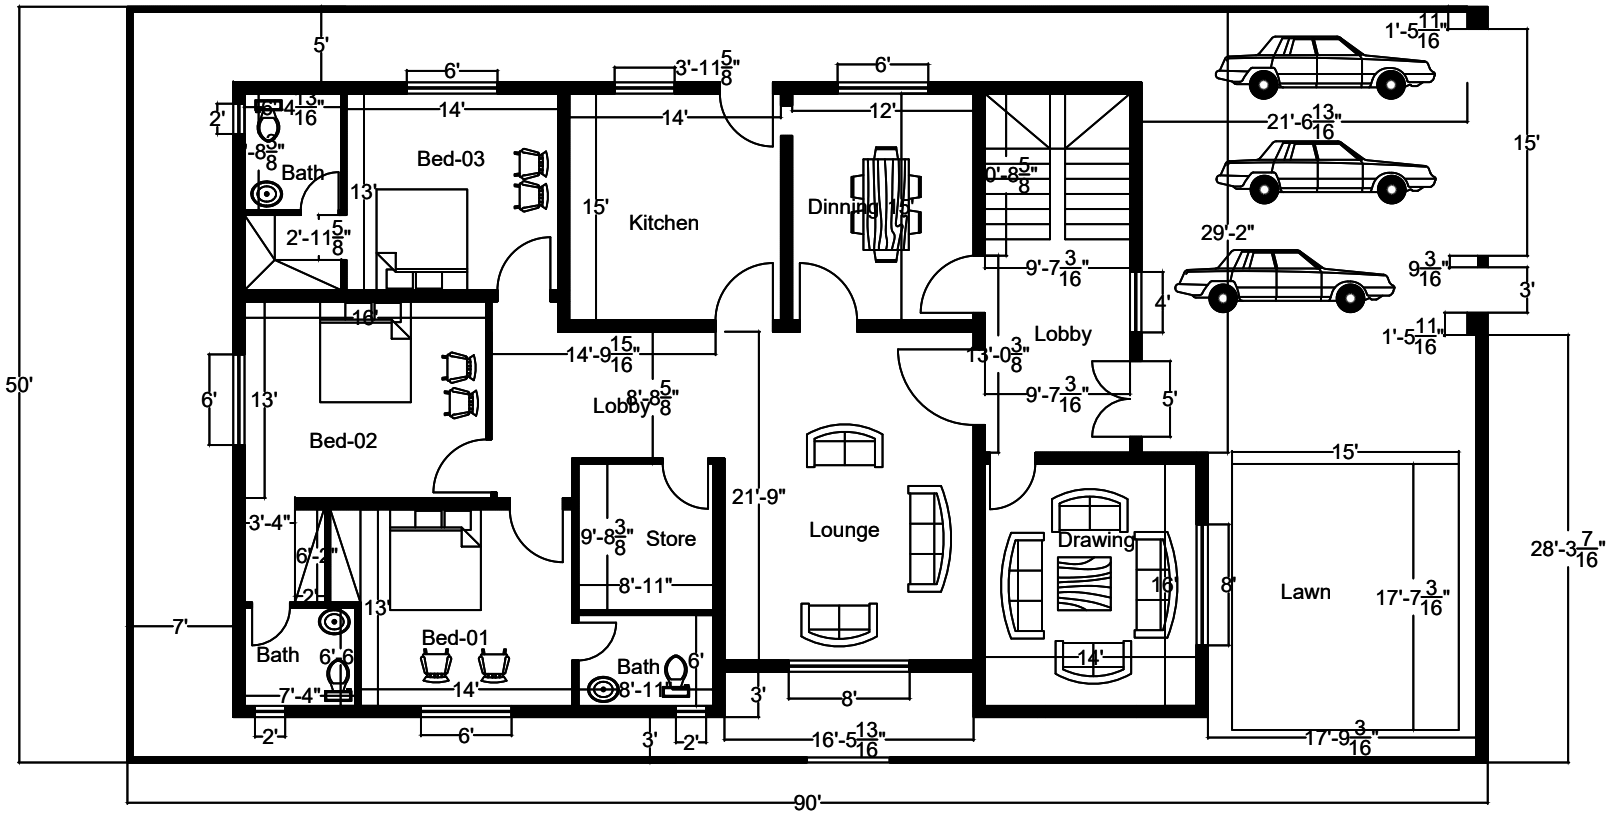

Ground Floor 2nd Option